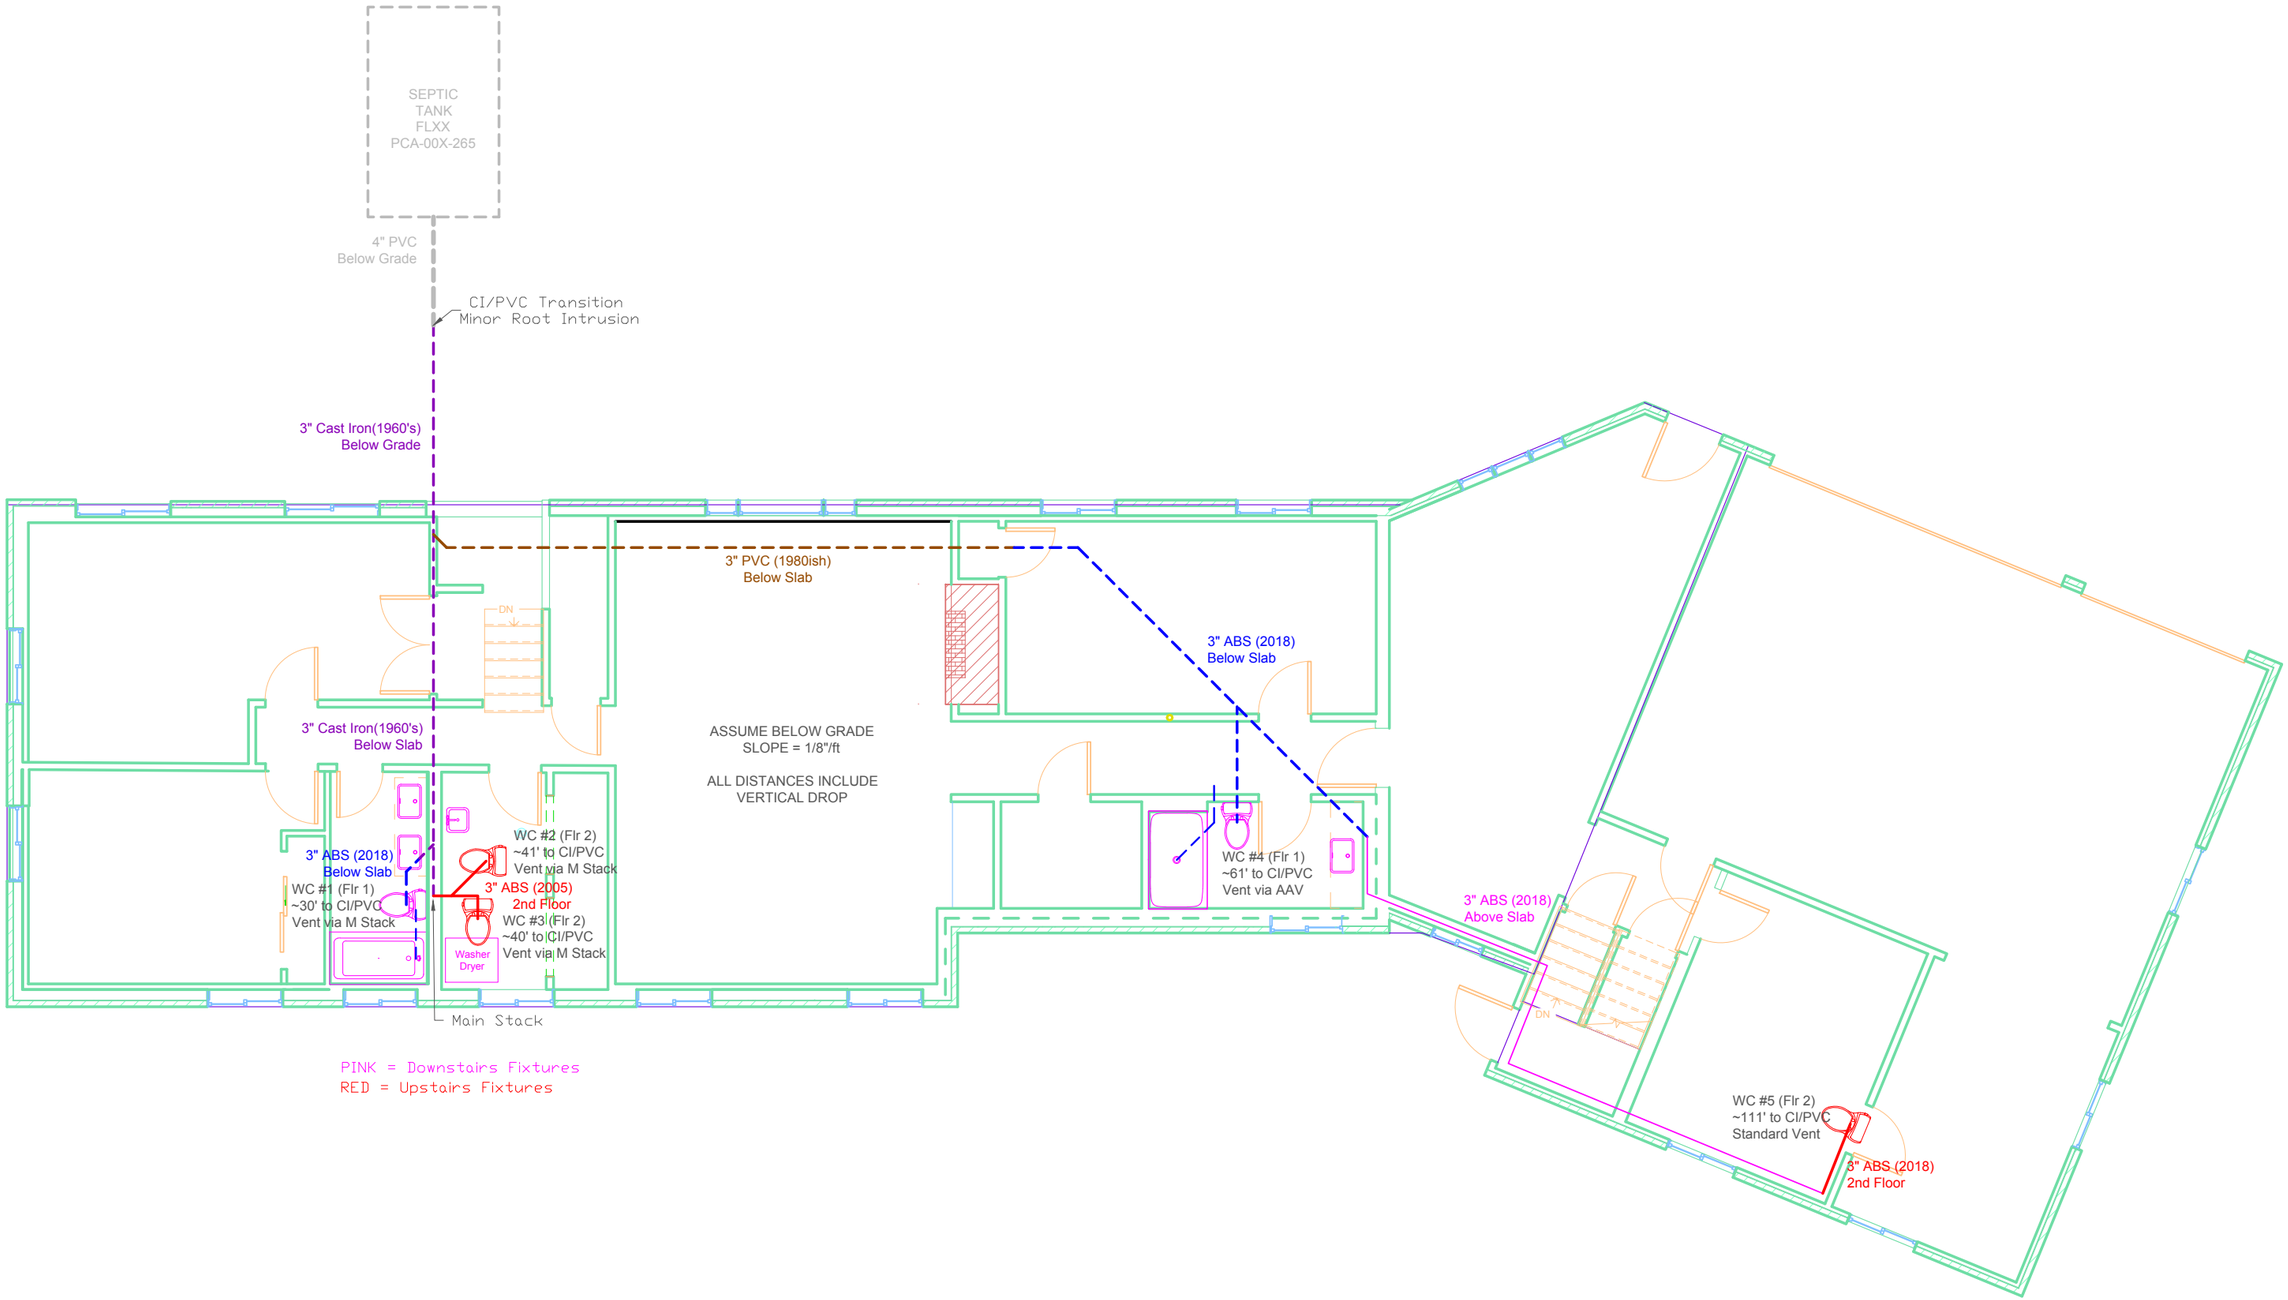
SEPTIC
TANK
FLXX
PCA-00X-265
4" PVC
Below Grade
CI/PVC Transition
Minor Root Intrusion
3" Cast Iron(1960's)
Below Grade
3" PVC (1980ish)
Below Slab
3" ABS (2018)
Below Slab
DN
3" Cast Iron(1960's)
Below Slab
ASSUME BELOW GRADE
SLOPE = 1/8"/ft
ALL DISTANCES INCLUDE
VERTICAL DROP
3" ABS (2018)
Below Slab
WC #1 (Flr 1)
~30' to CI/PVC
Vent via M Stack
WC #2 (Flr 2)
~41' to CI/PVC
Vent via M Stack
3" ABS (2005)
2nd Floor
WC #3 (Flr 2)
~40' to CI/PVC
Vent via M Stack
Washer
Dryer
WC #4 (Flr 1)
~61' to CI/PVC
Vent via AAV
3" ABS (2018)
Above Slab
DN
WC #5 (Flr 2)
~111' to CI/PVC
Standard Vent
3" ABS (2018)
2nd Floor
Main Stack
PINK = Downstairs Fixtures
RED = Upstairs Fixtures