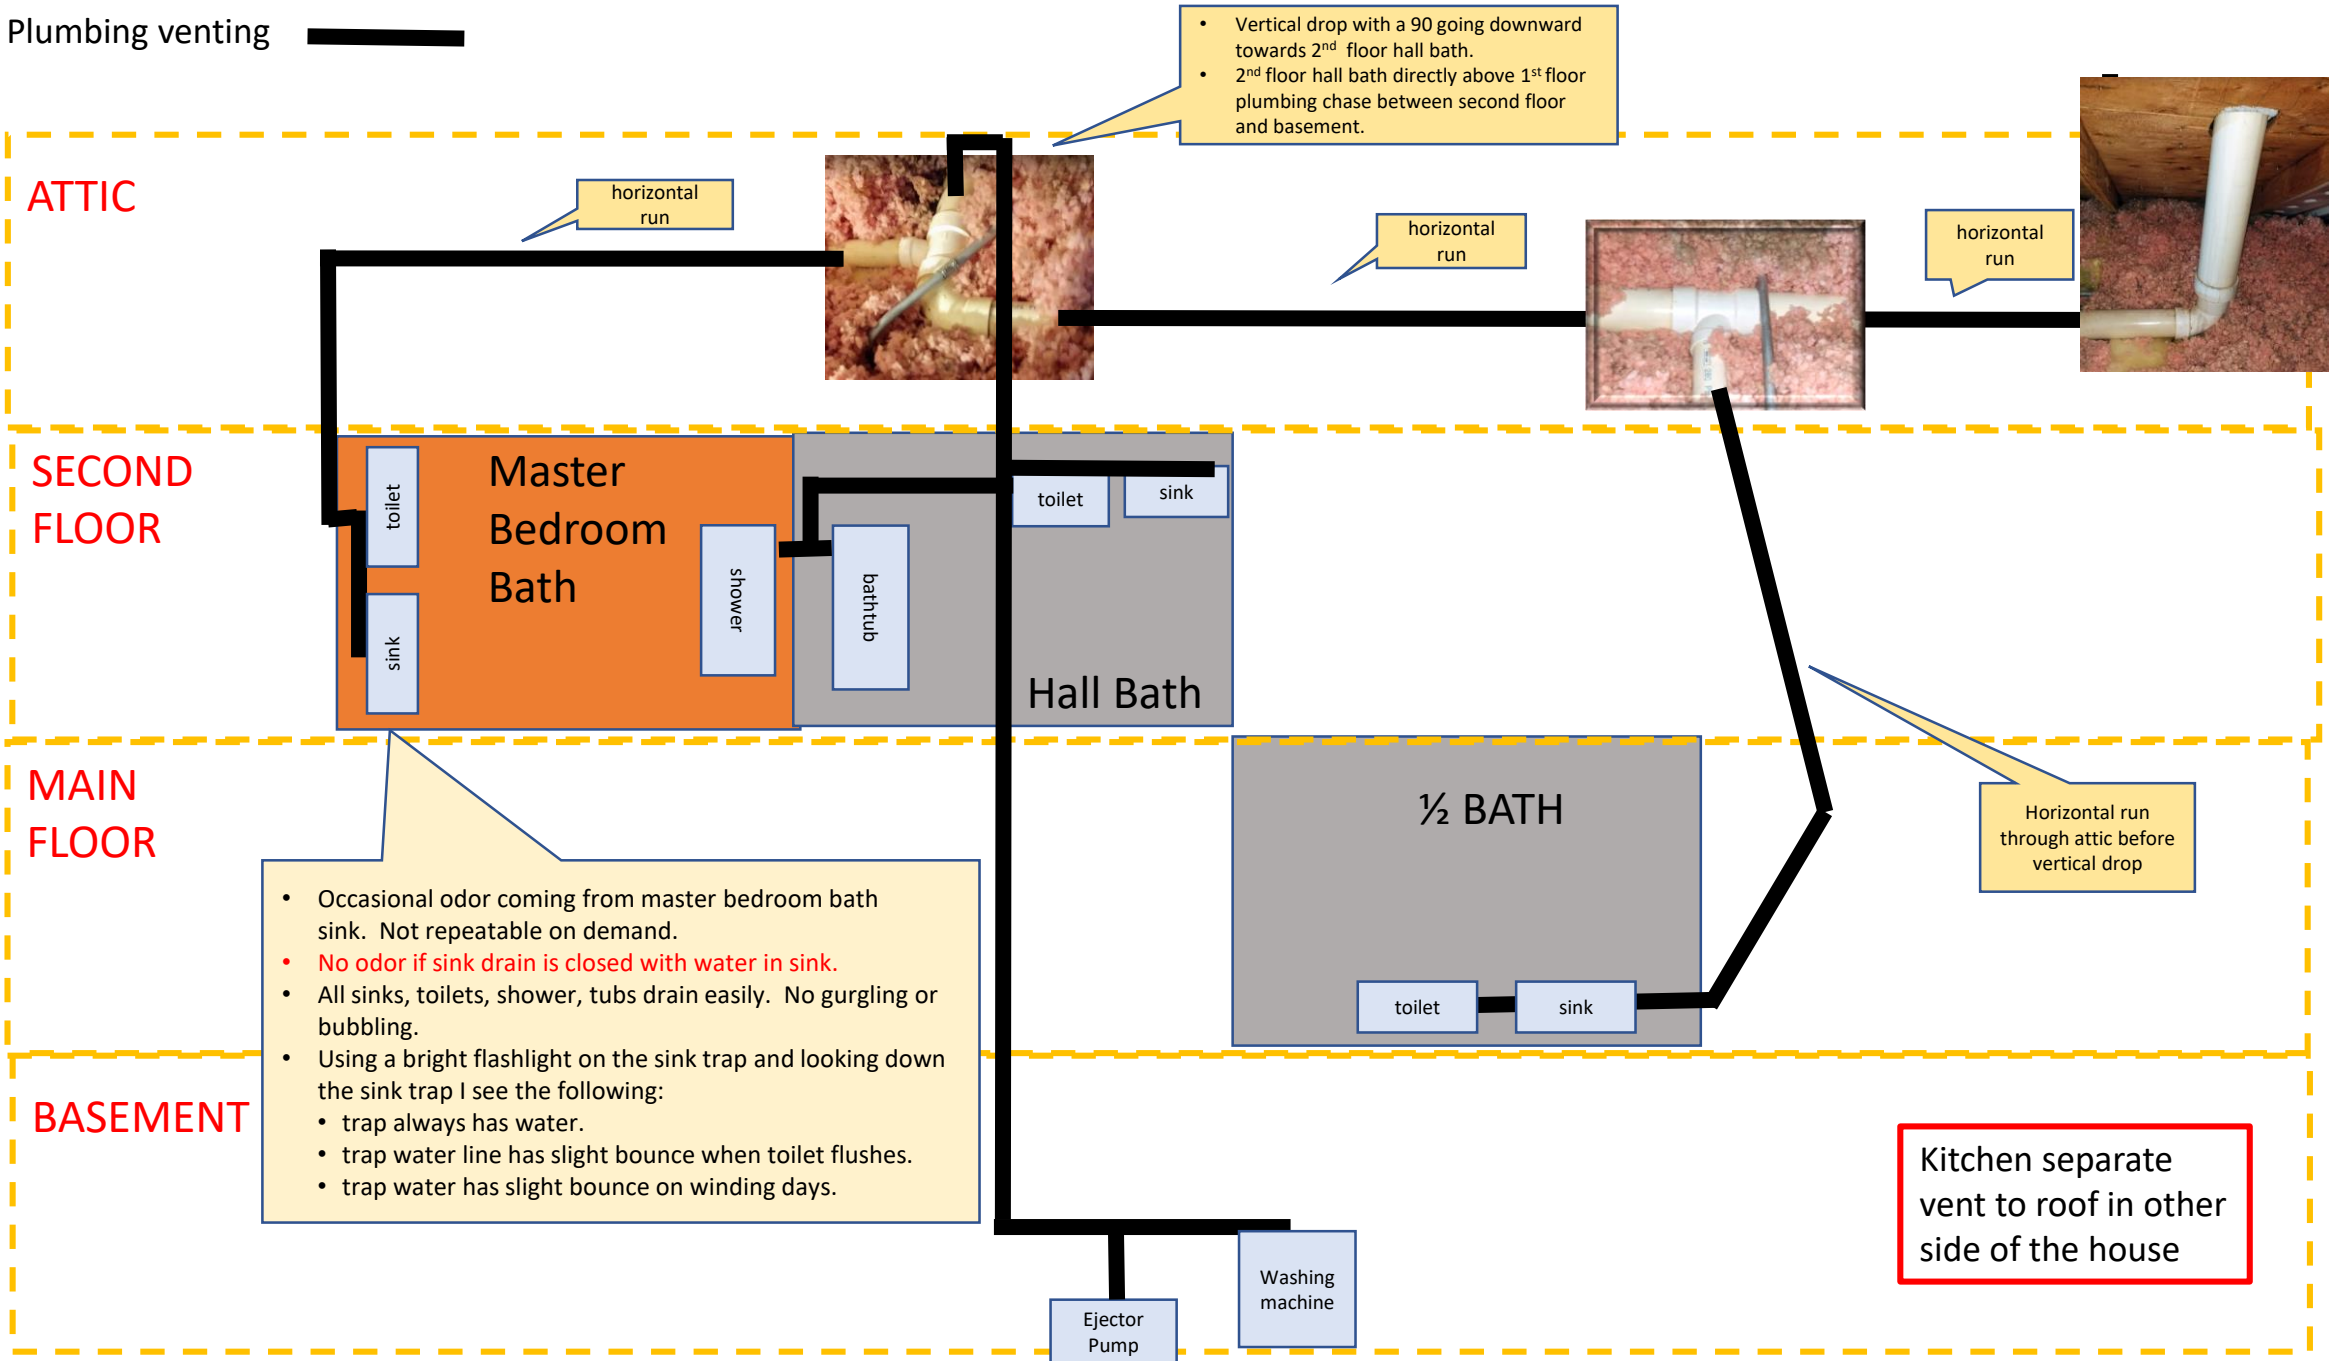
Plumbing venting
Vertical drop with a 90 going downward towards 2nd floor hall bath.
2nd floor hall bath directly above 1st floor plumbing chase between second floor and basement.
ATTIC
horizontal run
horizontal run
horizontal run
SECOND FLOOR
Master Bedroom Bath
toilet
sink
shower
bathtub
toilet
sink
Hall Bath
MAIN FLOOR
½ BATH
toilet
sink
Horizontal run through attic before vertical drop
BASEMENT
Occasional odor coming from master bedroom bath sink. Not repeatable on demand.
No odor if sink drain is closed with water in sink.
All sinks, toilets, shower, tubs drain easily. No gurgling or bubbling.
Using a bright flashlight on the sink trap and looking down the sink trap I see the following:
trap always has water.
trap water line has slight bounce when toilet flushes.
trap water has slight bounce on winding days.
Ejector Pump for washer
Washing machine
Kitchen separate vent to roof in other side of the house